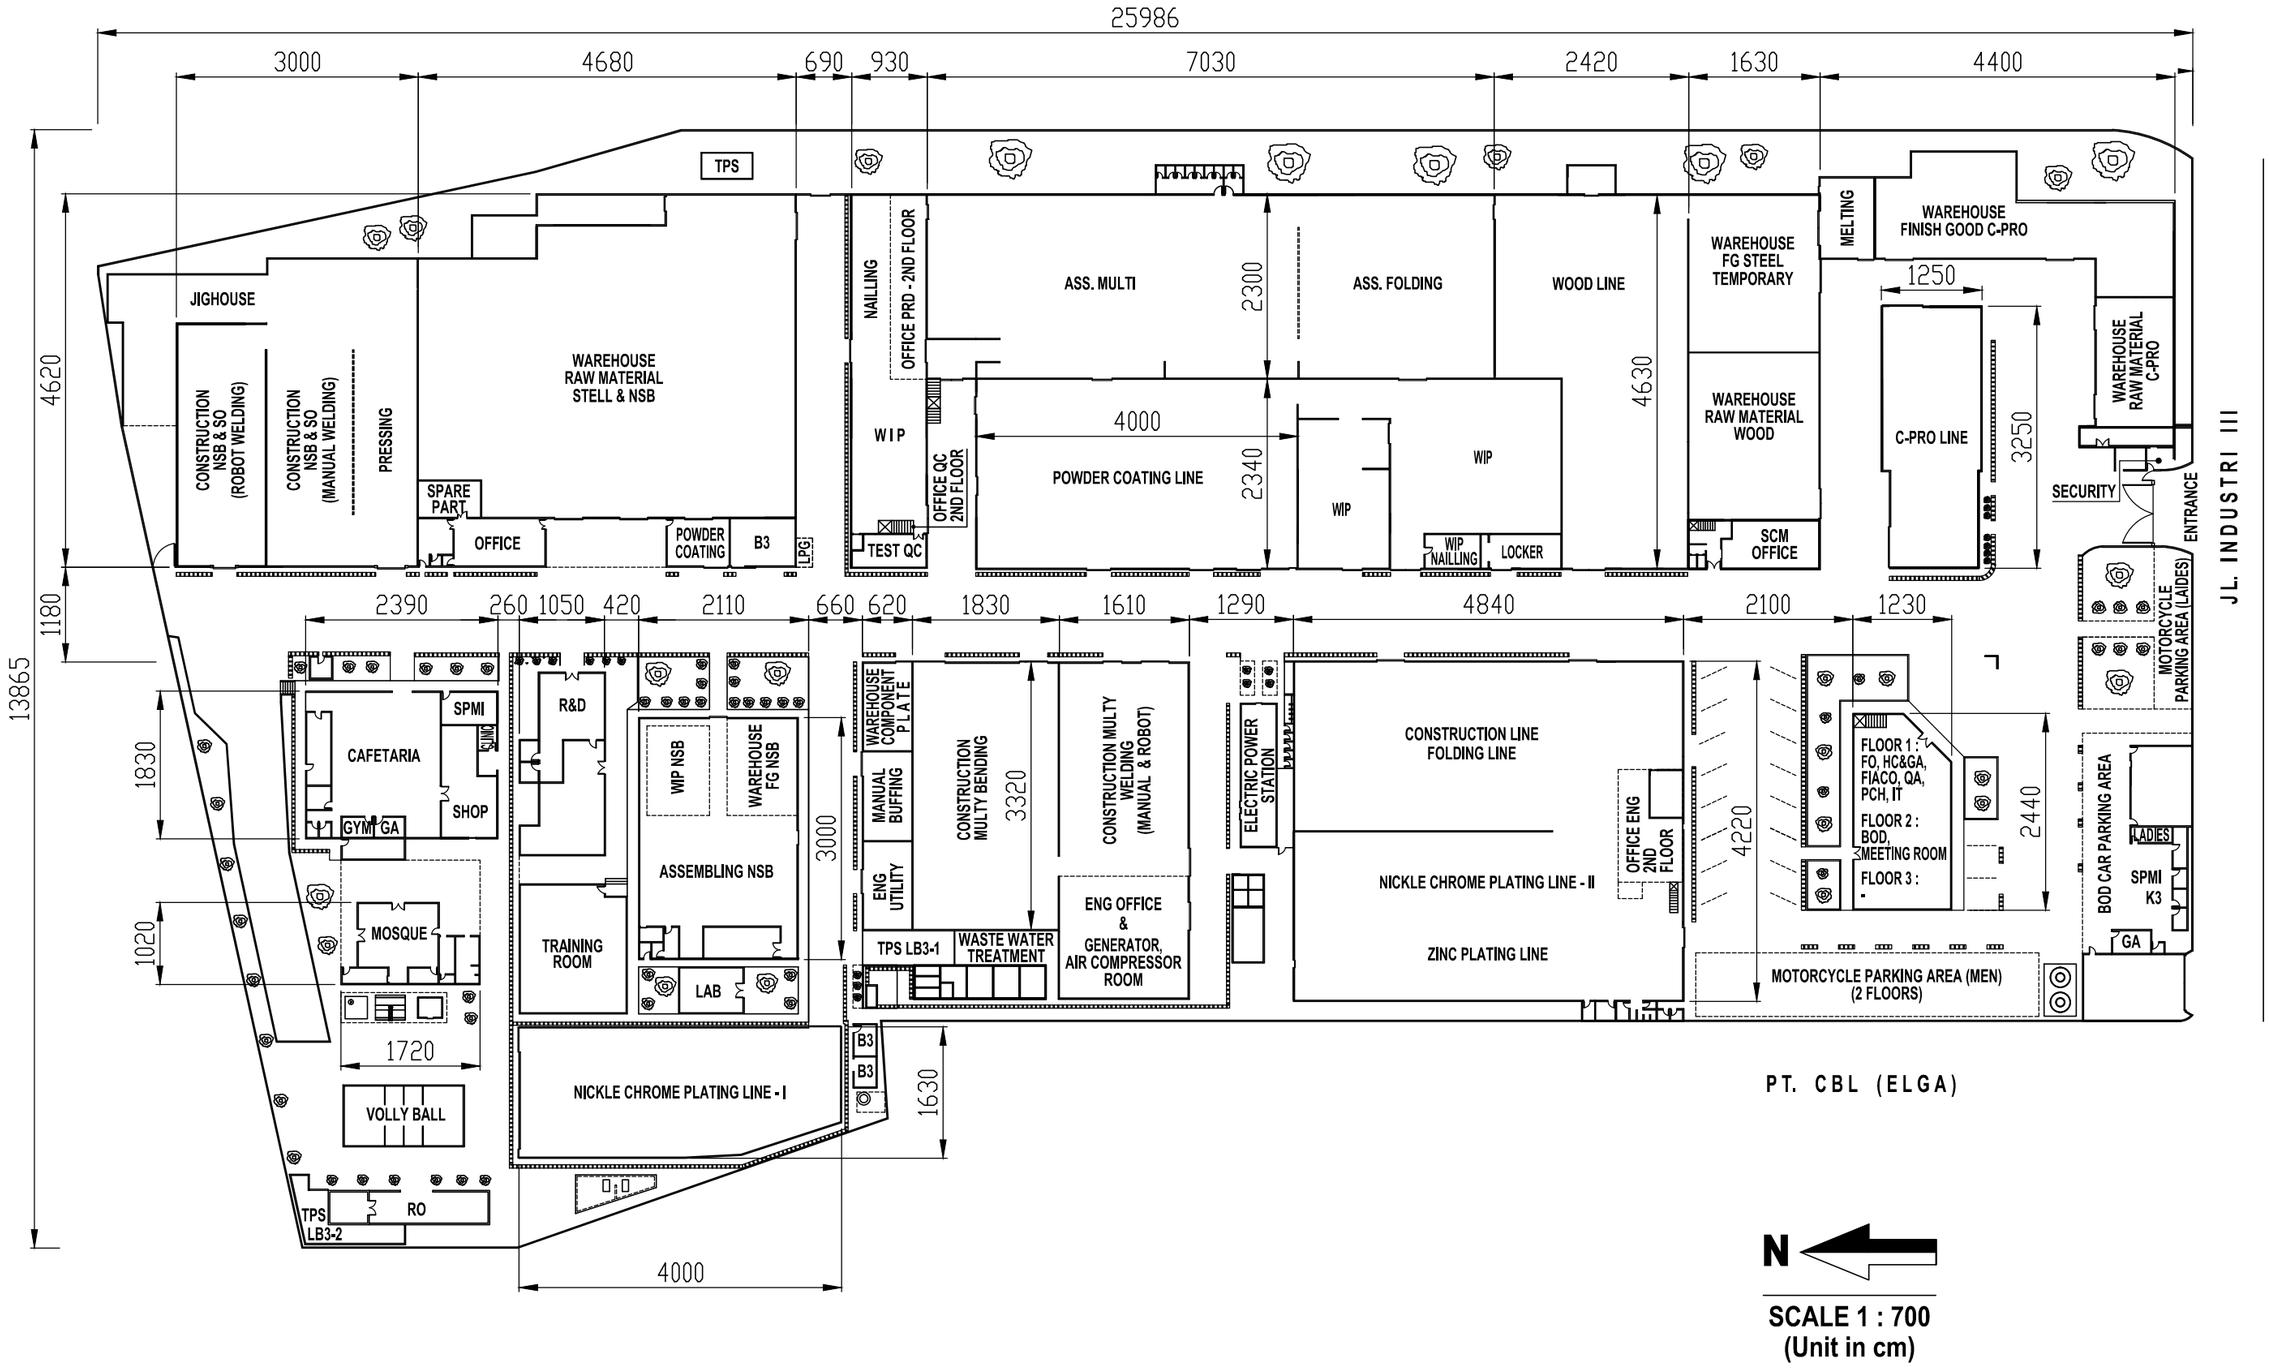LAYOUT PT. CHITOSE INTERNASIONAL TBK.